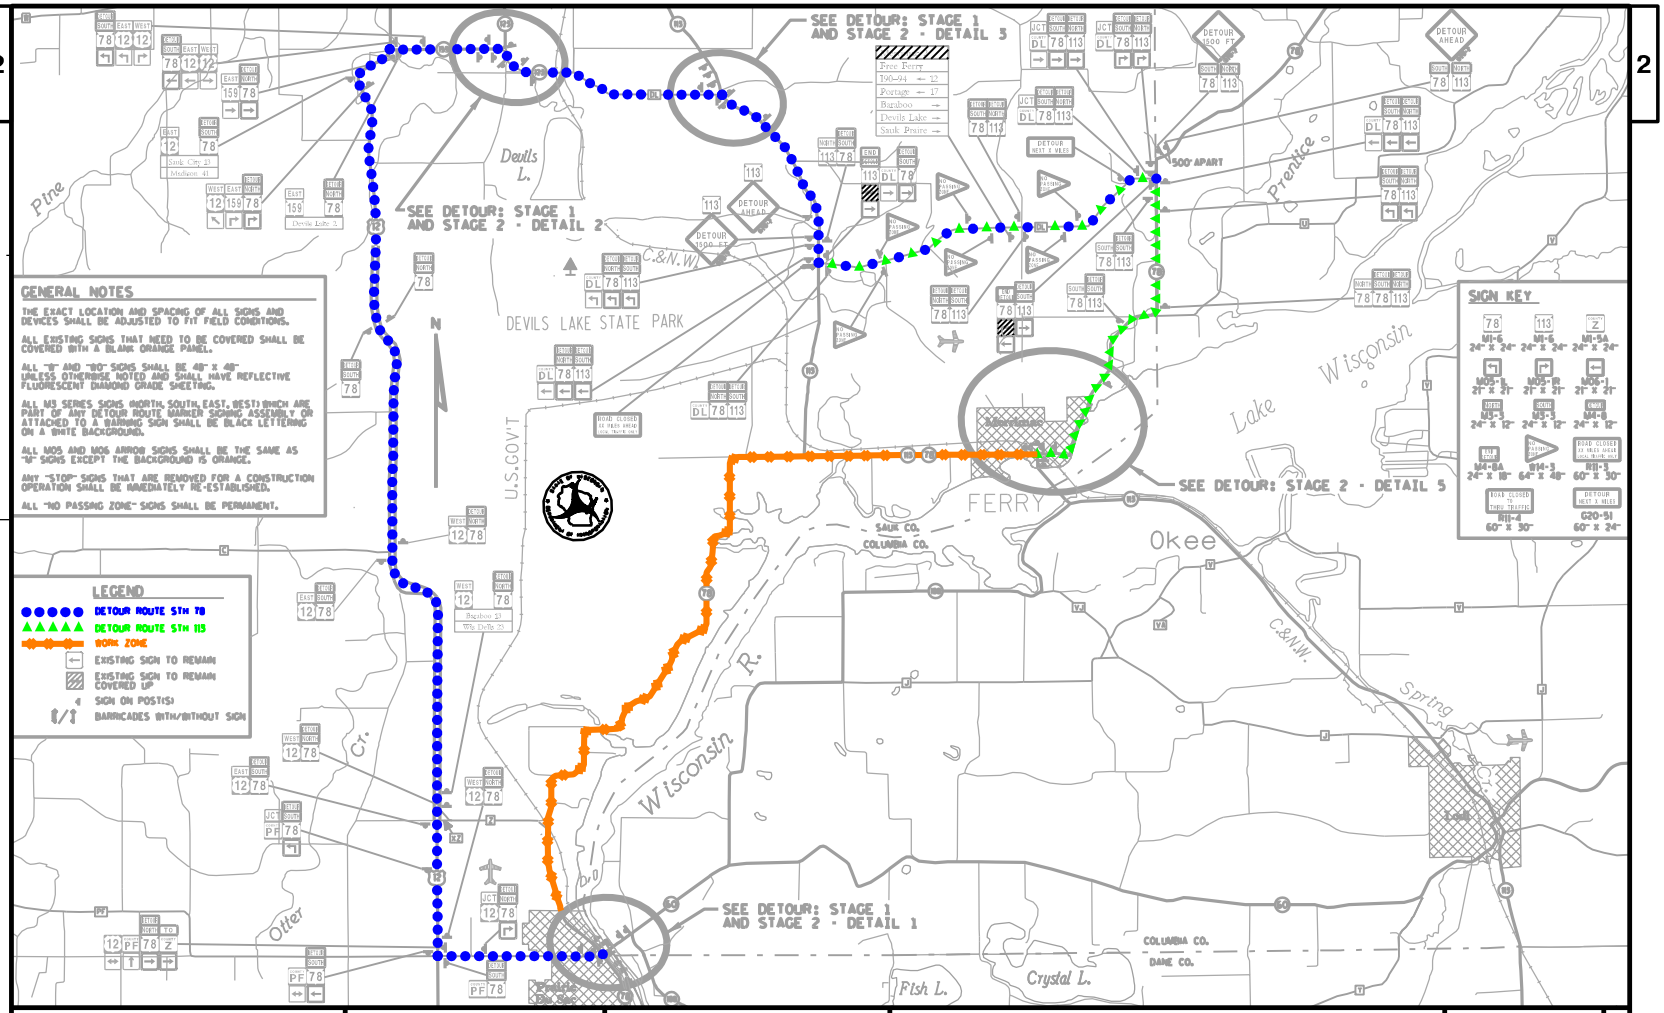

PROJECT NO:5630-03-71	HWY:STH 78	COUNTY:SAUK	DETOUR:STAGE 2 : July 16 - November 25	SHEET	E

FILE NAME : R:\Support\CADDS\Projects\d1_56300300\1_DT.DGN PLOT DATE : 13-MAR-2009 10:15 PLOT BY : dotbbg PLOT NAME : PLOT SCALE : 11205.567049:1.000000 WISDOT/CADDS SHEET 42