2

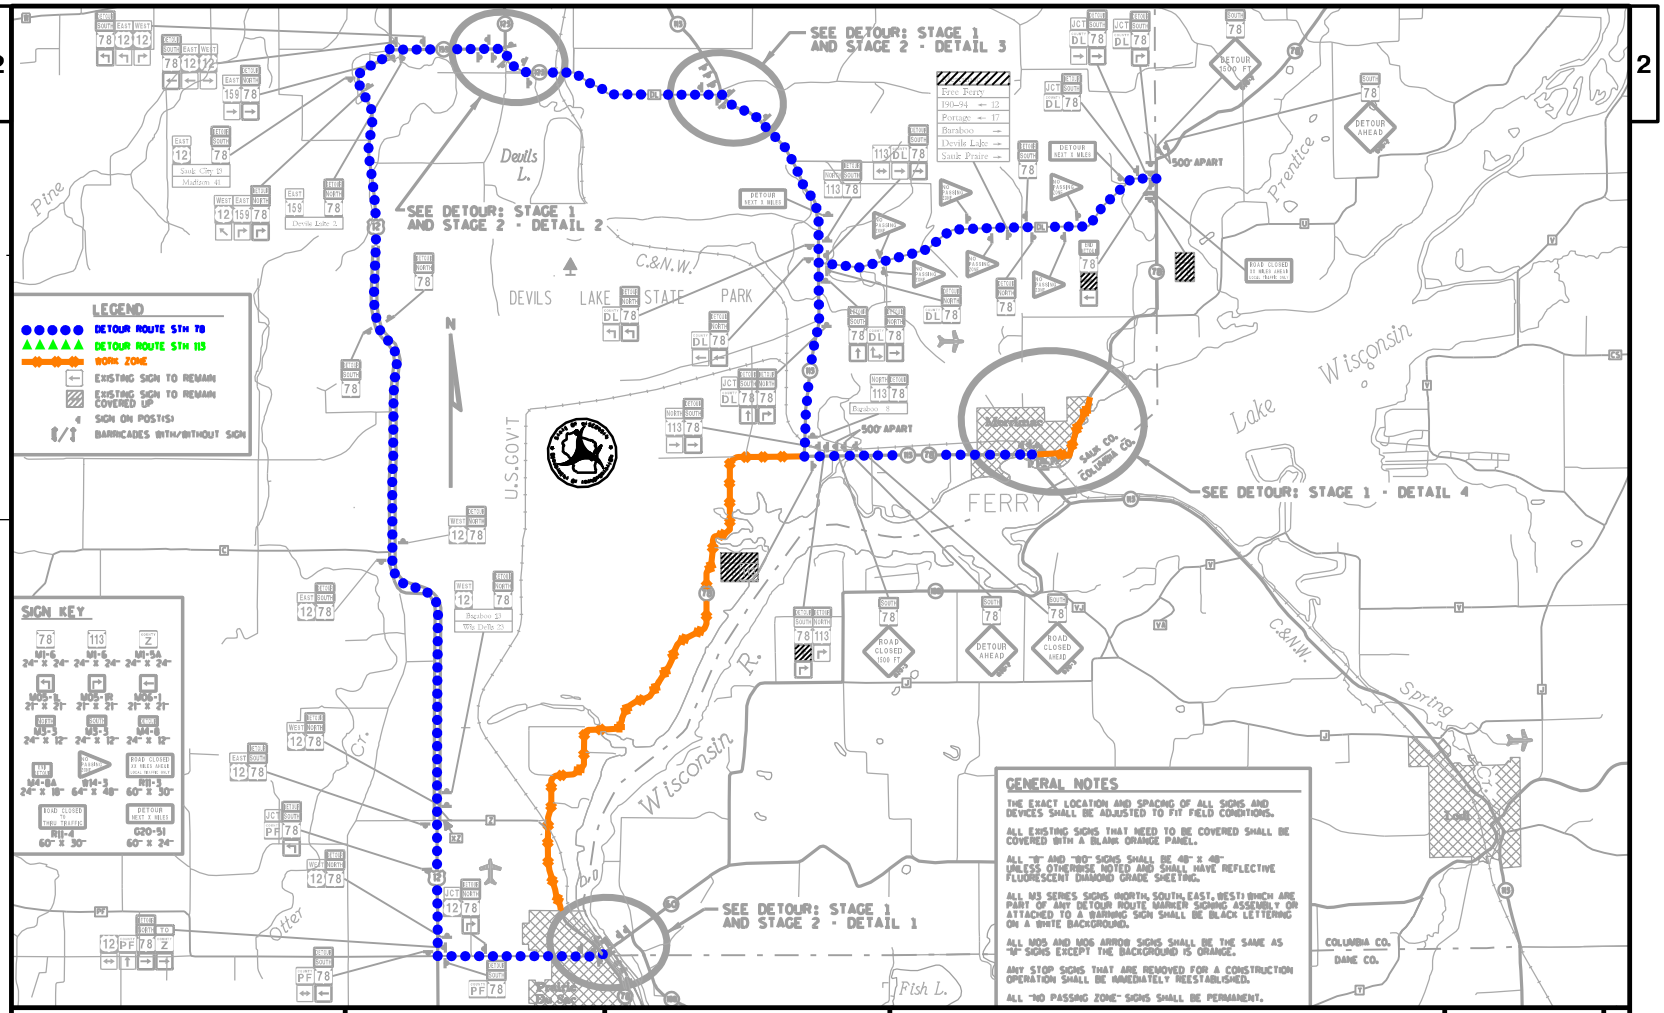

GENERAL NOTES

THE EXACT LOCATION AND SPACING OF ALL SIGNS AND DEVICES SHALL BE ADJUSTED TO FIT FIELD CONDITIONS.

ALL EXISTING SIGNS THAT NEED TO BE COVERED SHALL BE COVERED WITH A BLANK ORANGE PANEL.

ALL "8" AND "80" SIGNS SHALL BE 48" x 48" UNLESS OTHERWISE NOTED AND SHALL HAVE REFLECTIVE FLUORESCENT DIAMOND GRADE SHEETING.

ALL M3 SERIES SIGNS (NORTH, SOUTH, EAST, WEST) WHICH ARE PART OF ANY DETOUR ROUTE MARKER SIGNING ASSEMBLY OR ATTACHED TO A WARNING SIGN SHALL BE BLACK LETTERING ON A WHITE BACKGROUND.

ALL M05 AND M06 ARROW SIGNS SHALL BE THE SAME AS "M" SIGNS EXCEPT THE BACKGROUND IS ORANGE.

ANY STOP SIGNS THAT ARE REMOVED FOR A CONSTRUCTION OPERATION SHALL BE IMMEDIATELY REESTABLISHED.

ALL "NO PASSING ZONE" SIGNS SHALL BE PERMANENT.

PROJECT NO:5630-03-71	HWY:STH 78	COUNTY:SAUK	DETOUR: STAGE 1: March 15 - July 15	SHEET	E

FILE NAME : R:\Support\CADDS\Projects\d1_56300300\1_DT.DGN PLOT DATE : 13-MAR-2009 10:15 PLOT BY : dotbbg PLOT NAME : PLOT SCALE : 11205.567049:1.000000 WISDOT/CADDS SHEET 42